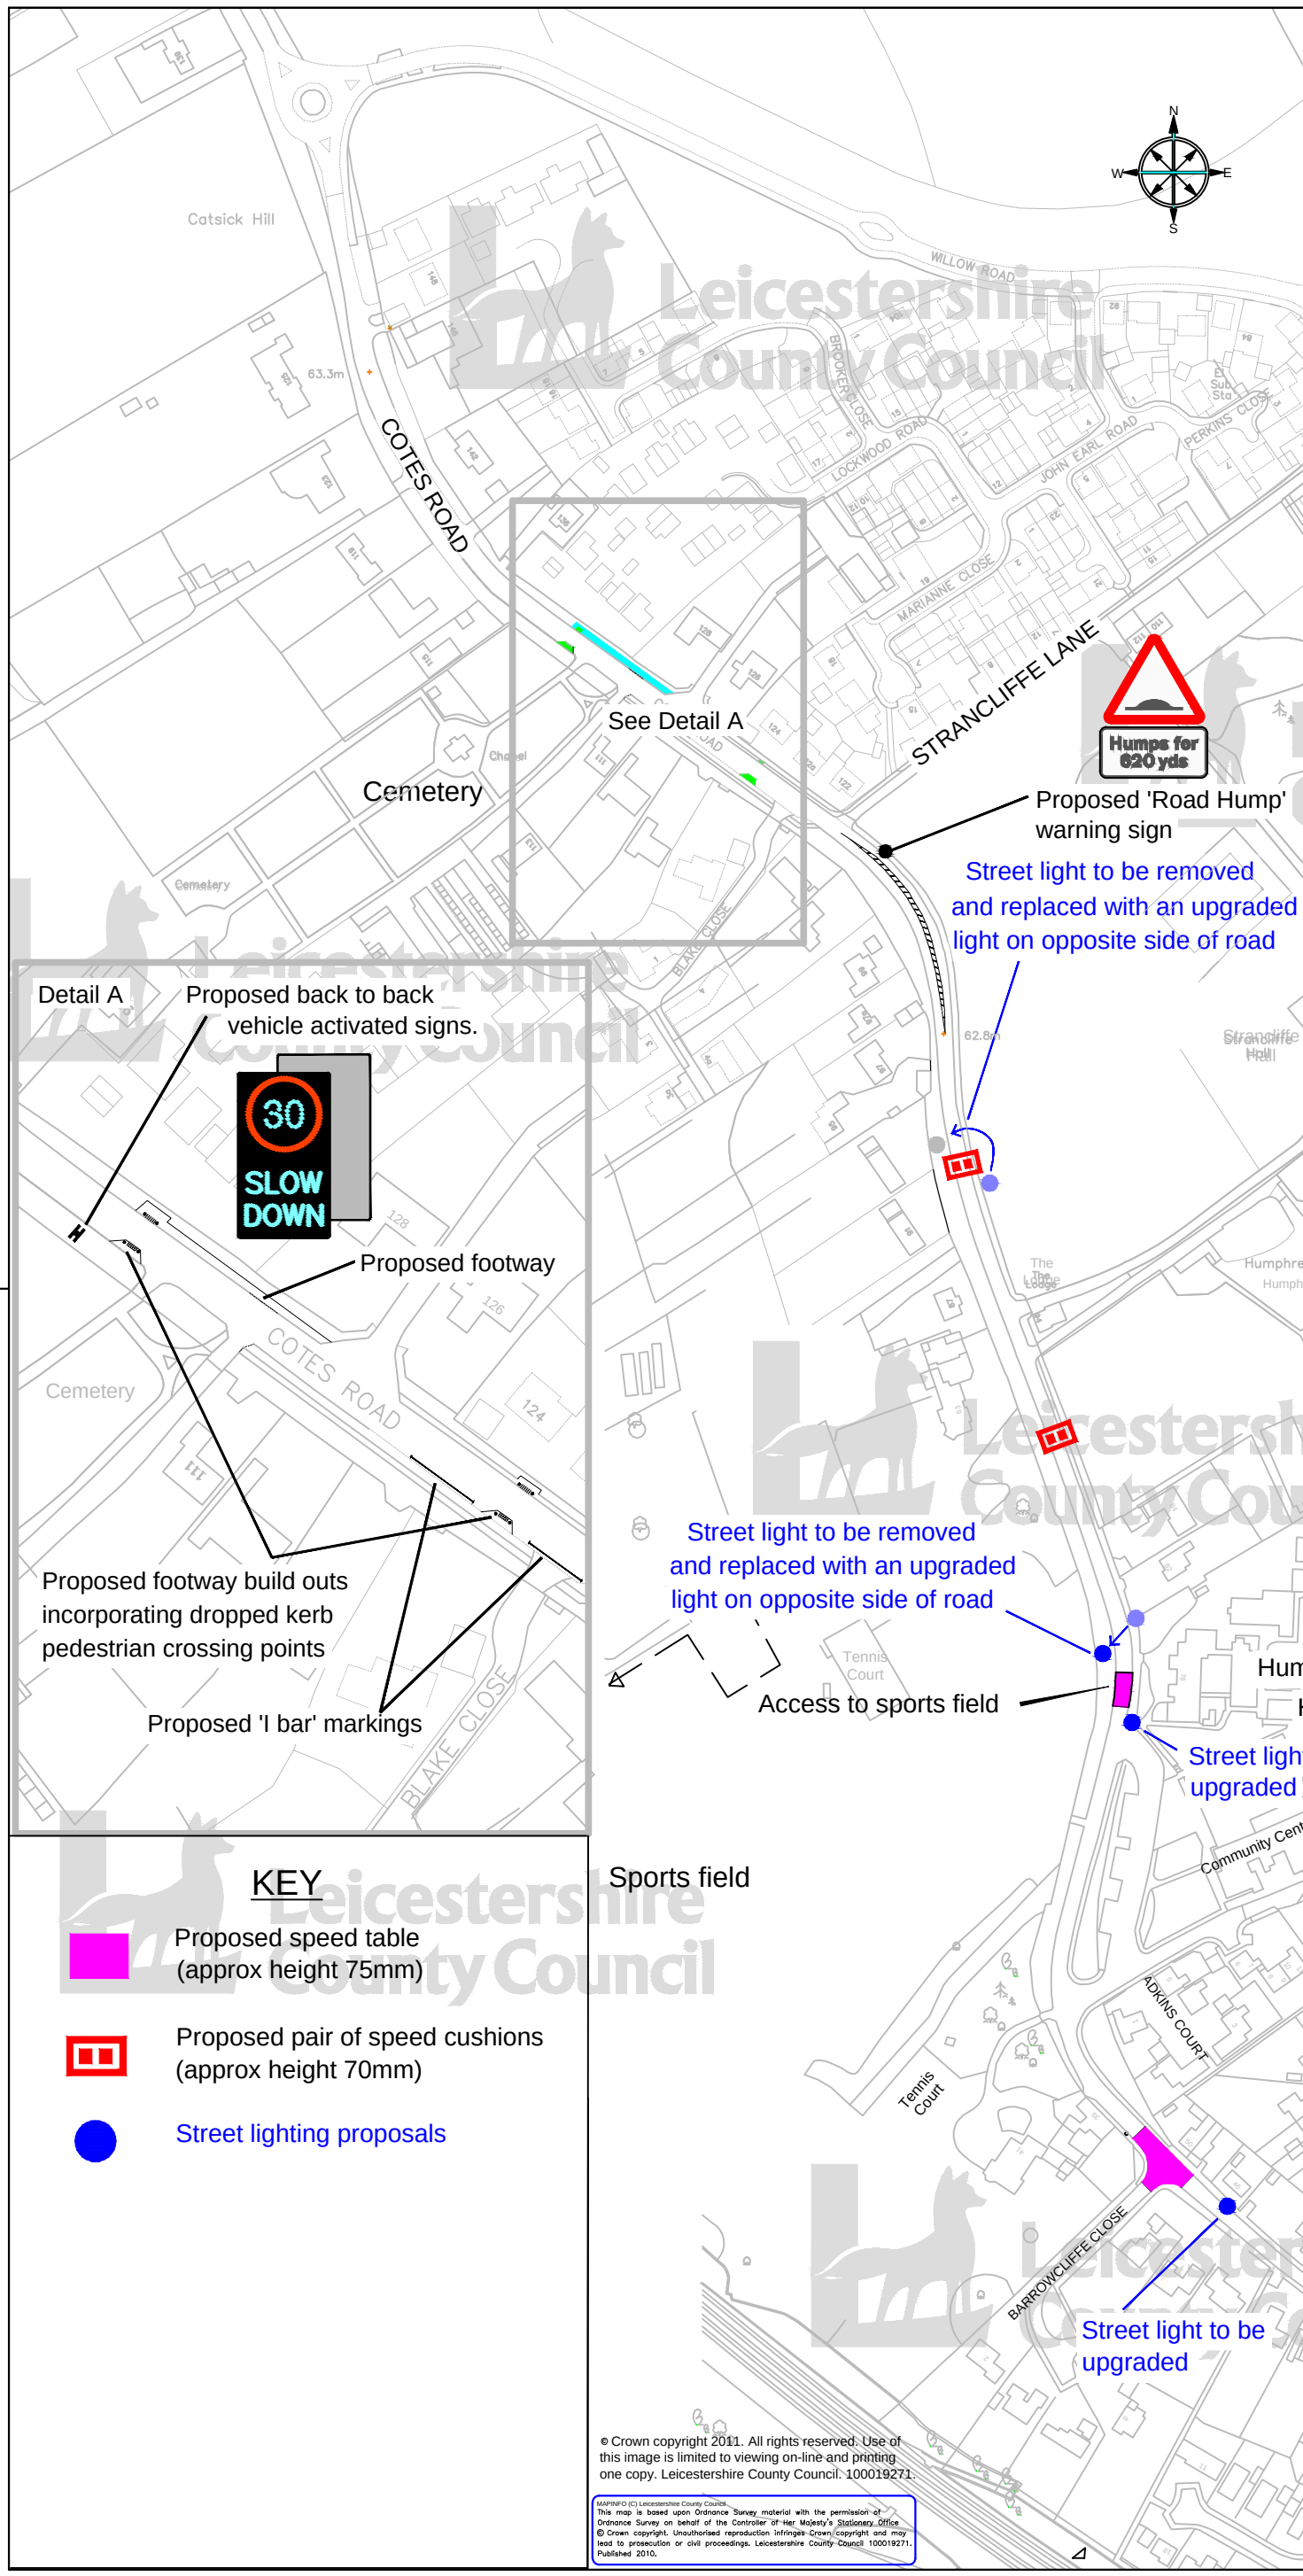

KEY

- Proposed speed table (approx height 75mm)
- Proposed pair of speed cushions (approx height 70mm)
- Street lighting proposals

© Crown copyright 2011. All rights reserved. Use of this image is limited to viewing on-line and printing one copy. Leicestershire County Council. 100019271.

MAPINFO (C) Leicestershire County Council. This map is based upon Ordnance Survey material with the permission of Ordnance Survey on behalf of the Controller of Her Majesty's Stationery Office © Crown copyright. Unauthorised reproduction infringes Crown copyright and may lead to prosecution or civil proceedings. Leicestershire County Council 100019271. Published 2010.

LOCATION PLAN

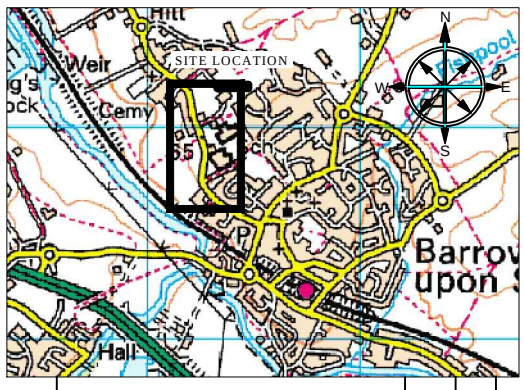

REVISION APPROVED	AMENDMENT	SIGNED/DATE	REV.
MO	Addition of back to back vehicle activated signs	10/11	A

Leicestershire County Council

DEPARTMENT OF ENVIRONMENT AND TRANSPORT

INVESTOR IN PEOPLE

MATTHEW LUGG
DIRECTOR
B.Eng., C.Eng., MICE., MIHT.,DMS.

LEICESTERSHIRE HIGHWAYS

ISO 9001 003 UKAS QUALITY MANAGEMENT F.S.33973

CLIENT:
TRANSPORT POLICY AND STATEGY

TITLE:
BARROW UPON SOAR
COTES ROAD
PROPOSED SPEED REDUCTION SCHEME

DRAWING NUMBER	SCALE
3059.00/Z1/1/7a	NTS

PREPARED BY:	WR	DATE:	06/11
CHECKED BY:	MO	SIZE :	A3
APPROVED BY:	MO	CORR. FILE :	

AUTOCAD PROJECT DIR:	k:\ charmwood\barrow upon soar\3059.00
AUTOCAD FILENAME:	

COUNTY HALL * GLENFIELD * LEICESTER * LE3 8RJ
Tel:0116 2323232 * Direct Dial 0116 2658108
E.Mail address: tsd@leics.gov.uk www.leics.gov.uk