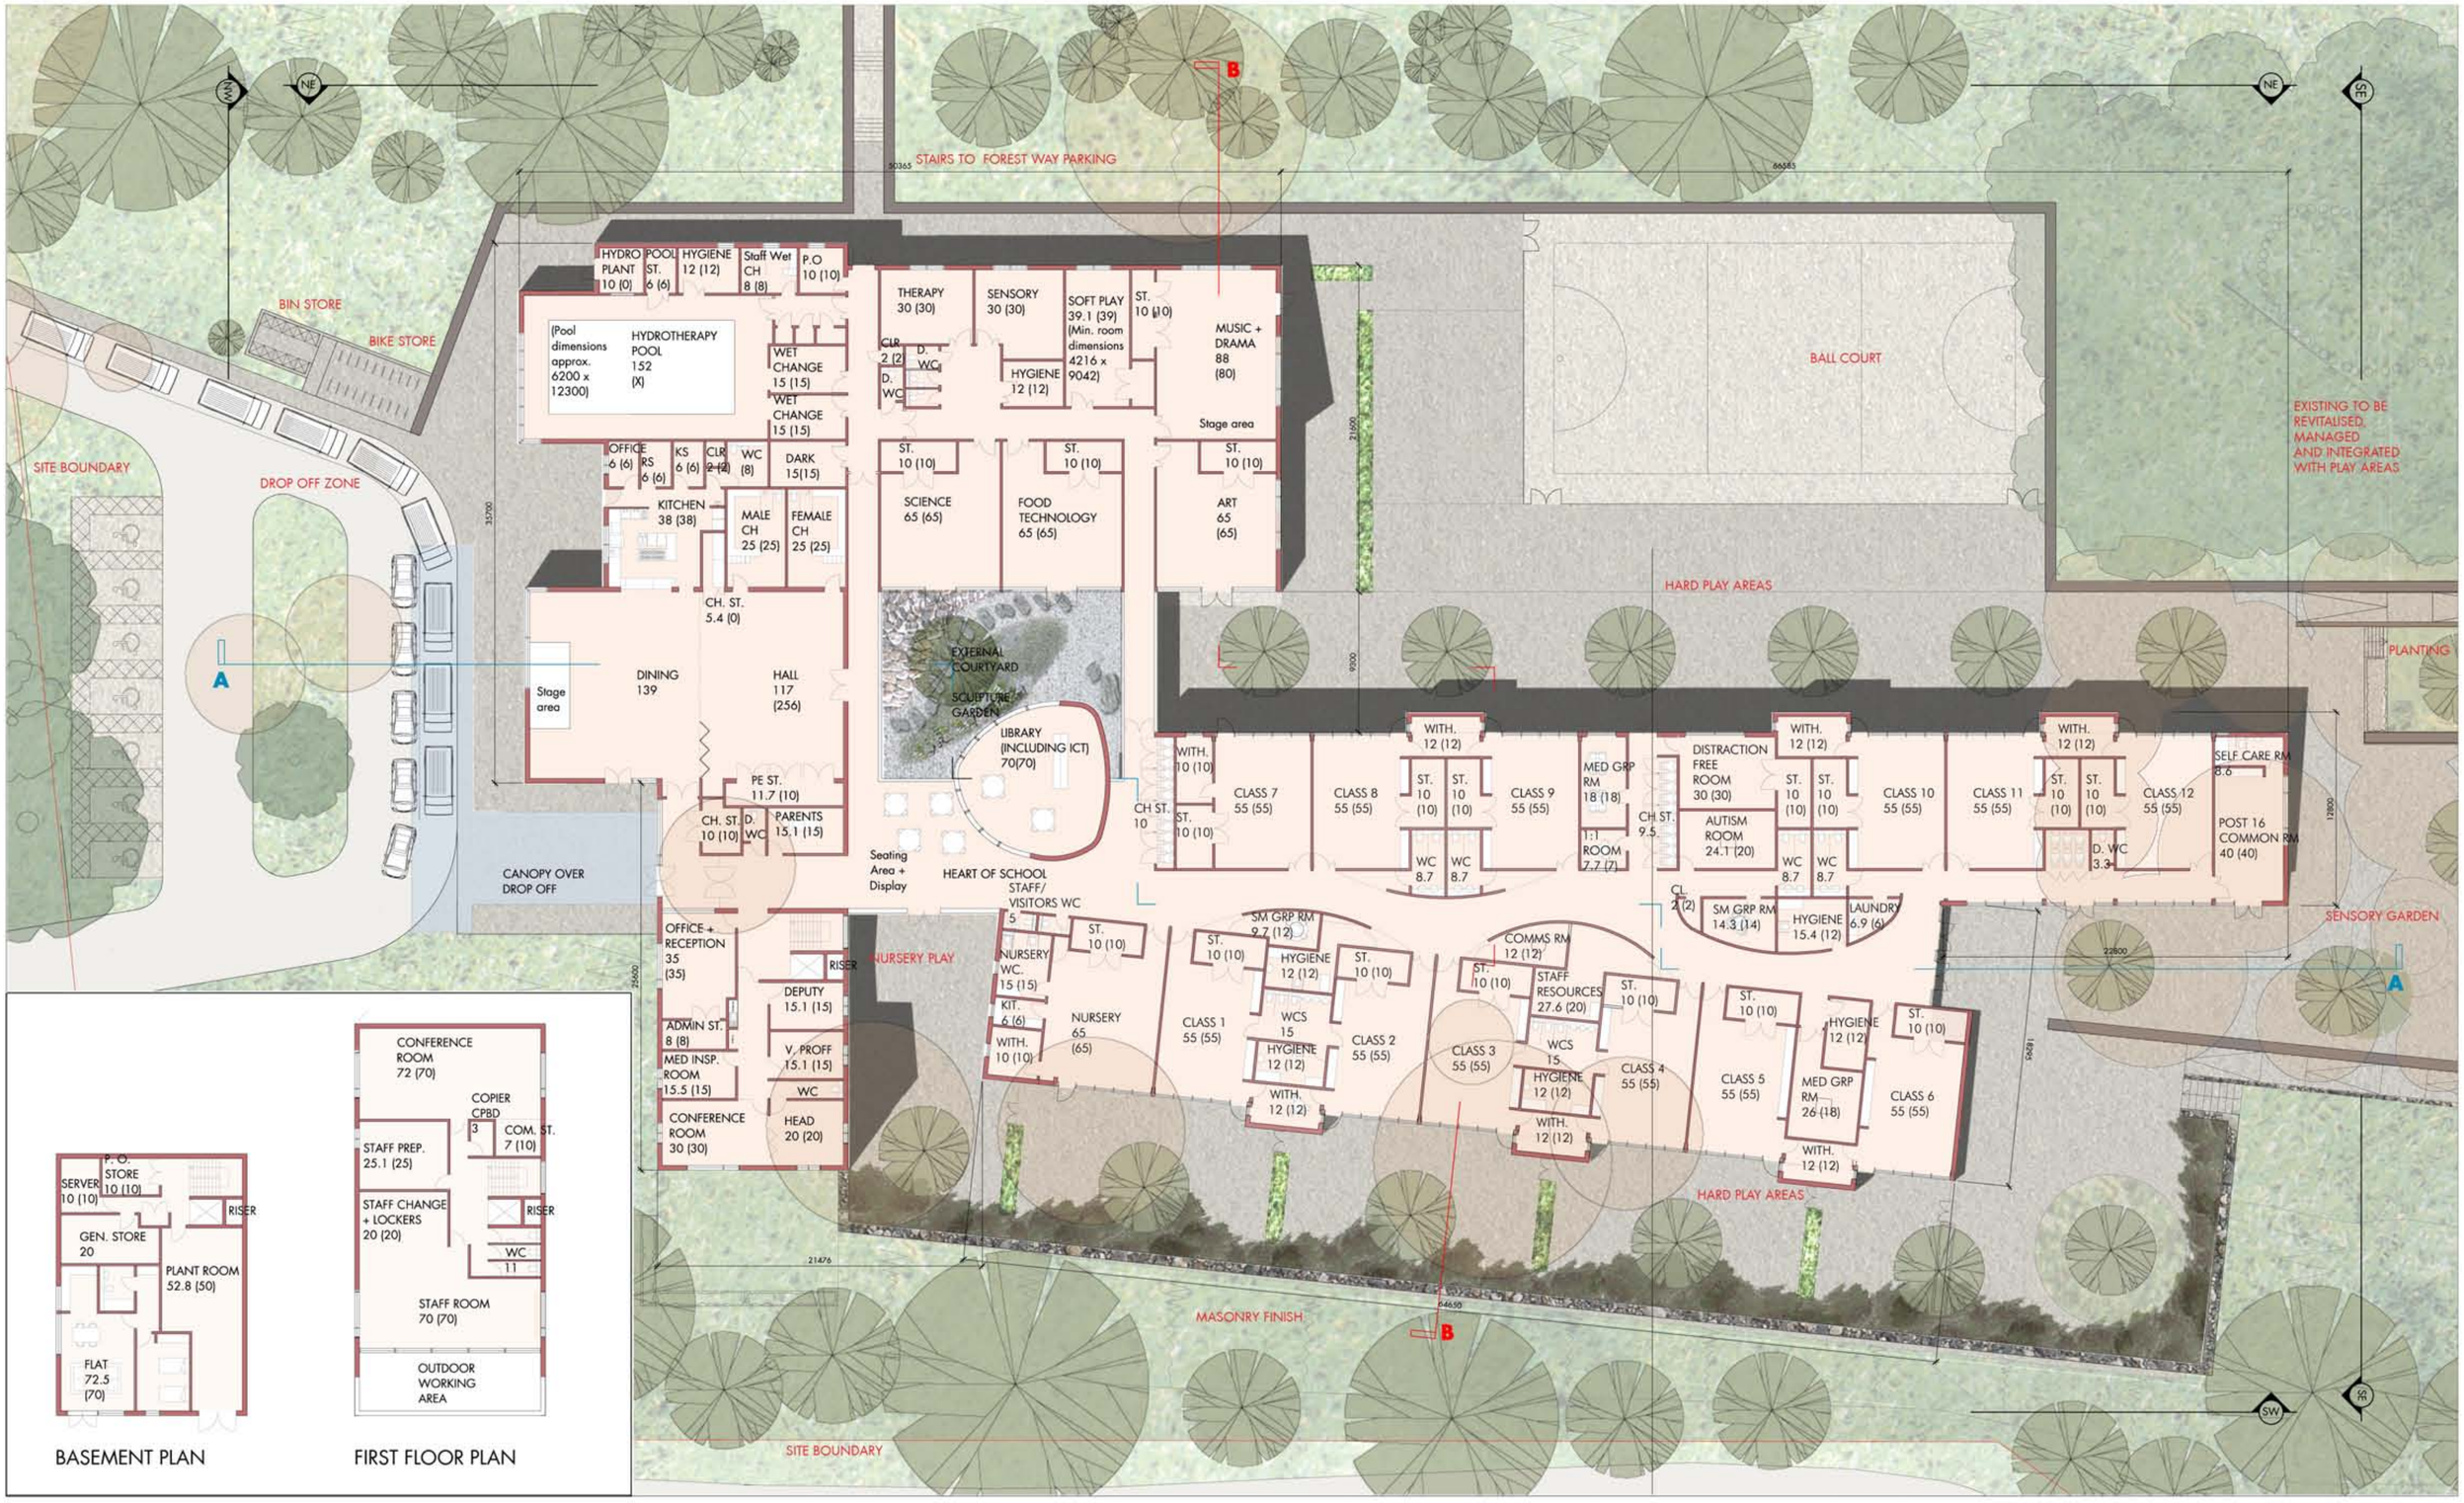

Leicestershire County Council

WILLMOTT DIXON CONSTRUCTION

Forest Way Special School

PROPOSED BUILDING PLAN

HUNTER+PARTNERS
Sussex Business Village, Lake Lane, Barnham
West Sussex PO22 0AA
T: 01243 558750 F: 01243 554923
mail@hunterpartners.co.uk www.hunters.co.uk

DRAWING:	
PL 03	
SCALE:	REV:
1:200	B